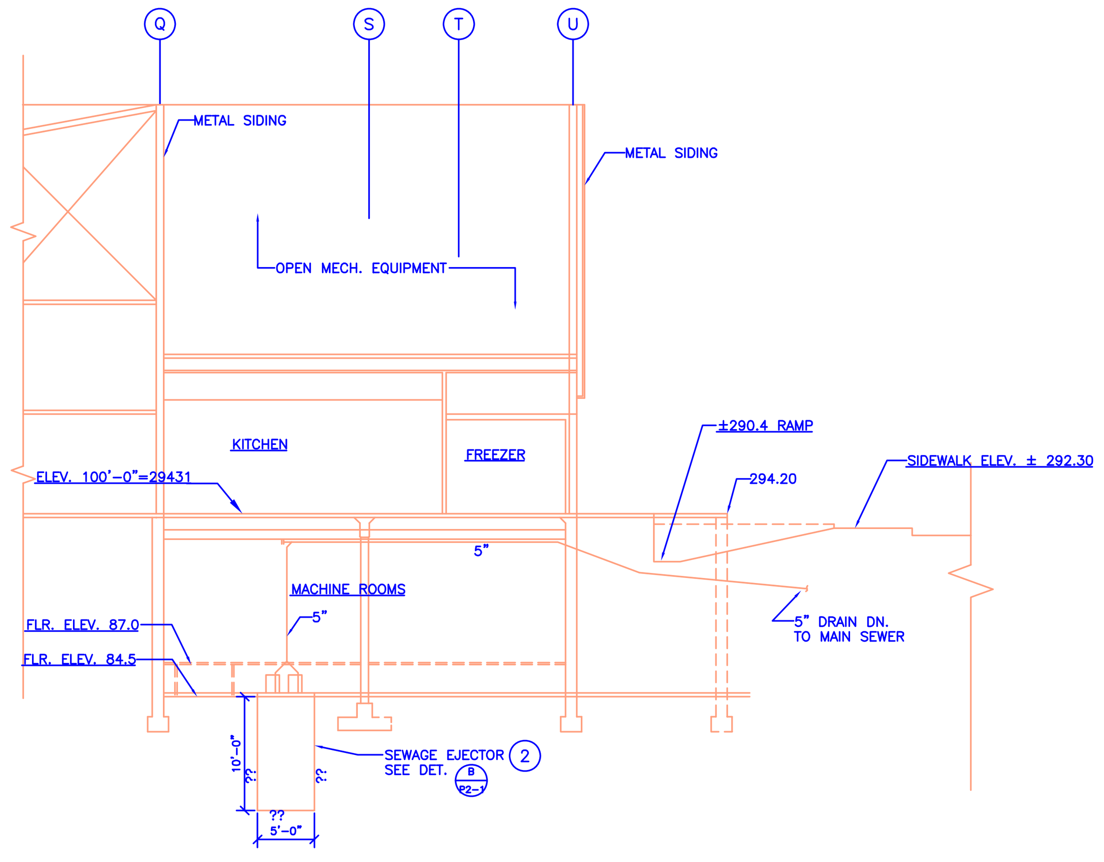

DETAIL A / P2-1
SCALE: 1/8"=1'-0"

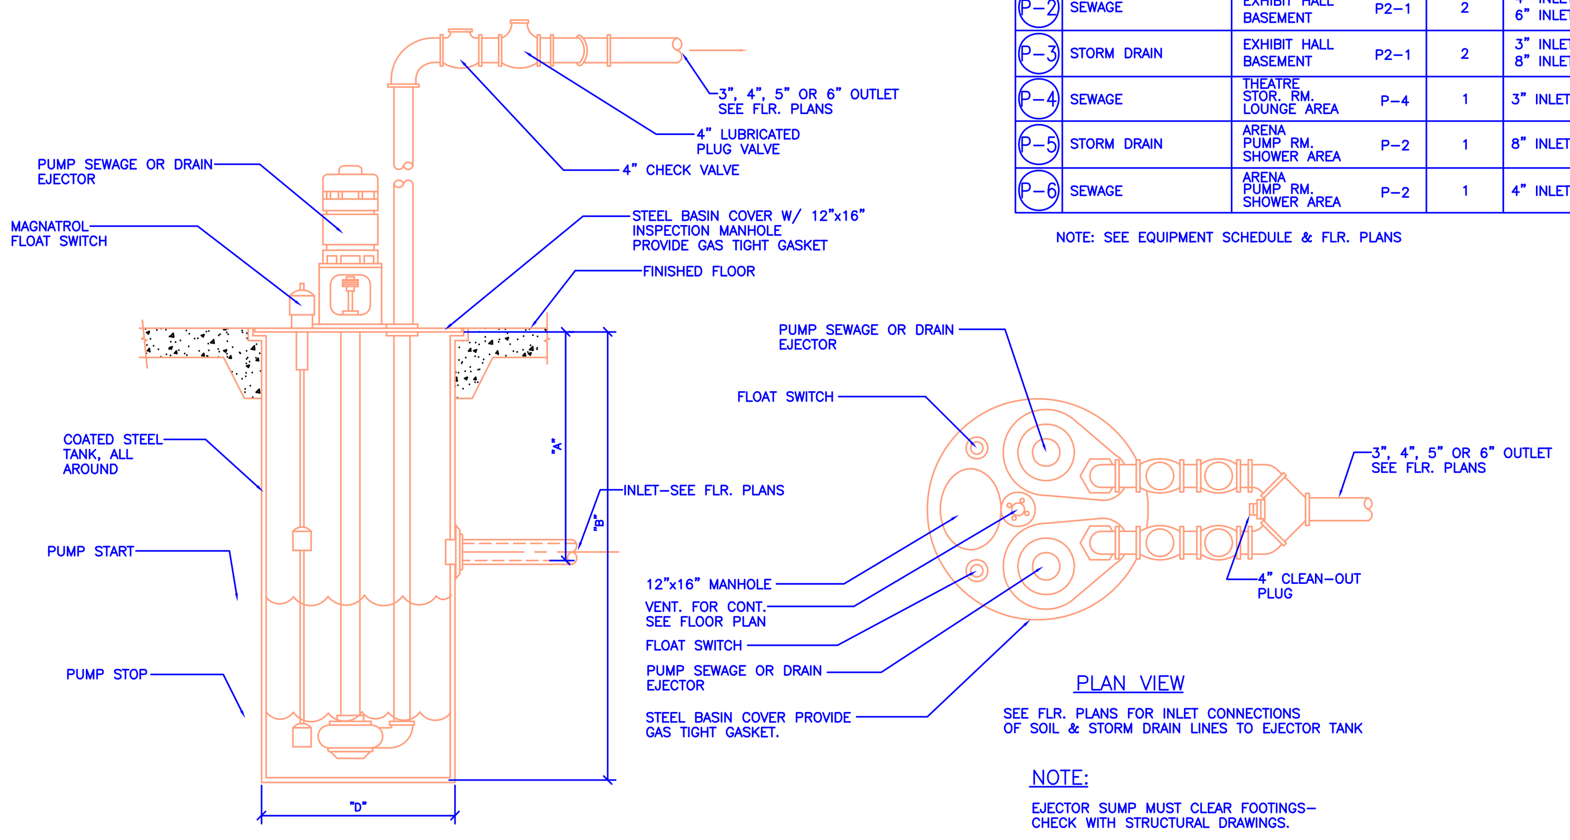

SEE FLR. PLANS FOR INLET CONNECTIONS OF SOIL & STORM DRAIN LINES TO EJECTOR TANK

NOTE:
EJECTOR SUMP MUST CLEAR FOOTINGS-CHECK WITH STRUCTURAL DRAWINGS.

TYPICAL SEWAGE & STORM DRAIN EJECTORS
DETAIL B / P2-1
NOTE: SEE REFERENCE TABLE ABV.

STORM DRAIN & SEWAGE EJECTORS REFERENCE TABLE

NO	TYPE	LOCATION & SHT. NO.		NO. OF INLETS	"A" INLETS DEPTH	"B" TOTAL DEPTH	"D" DIAMETER	DISCHARGE TWO OUTLETS
P-1	STORM DRAIN	EXHIBIT HALL BASEMENT	P2-1	2	4" INLET-18" 6" INLET-18"	5'-0"	5'-0"	4"
P-2	SEWAGE	EXHIBIT HALL BASEMENT	P2-1	2	4" INLET-42" 6" INLET-84"	11'-0"	5'-0"	4"
P-3	STORM DRAIN	EXHIBIT HALL BASEMENT	P2-1	2	3" INLET-24" 8" INLET-24"	6'-0"	5'-0"	4"
P-4	SEWAGE	THEATRE STOR. RM. LOUNGE AREA	P-4	1	3" INLET-24"	5'-0"	3'-0"	3"
P-5	STORM DRAIN	ARENA PUMP RM. SHOWER AREA	P-2	1	8" INLET-48"	8'-0"	5'-0"	4"
P-6	SEWAGE	ARENA PUMP RM. SHOWER AREA	P-2	1	4" INLET-72	10'-0"	5'-0"	4"

NOTE: SEE EQUIPMENT SCHEDULE & FLR. PLANS

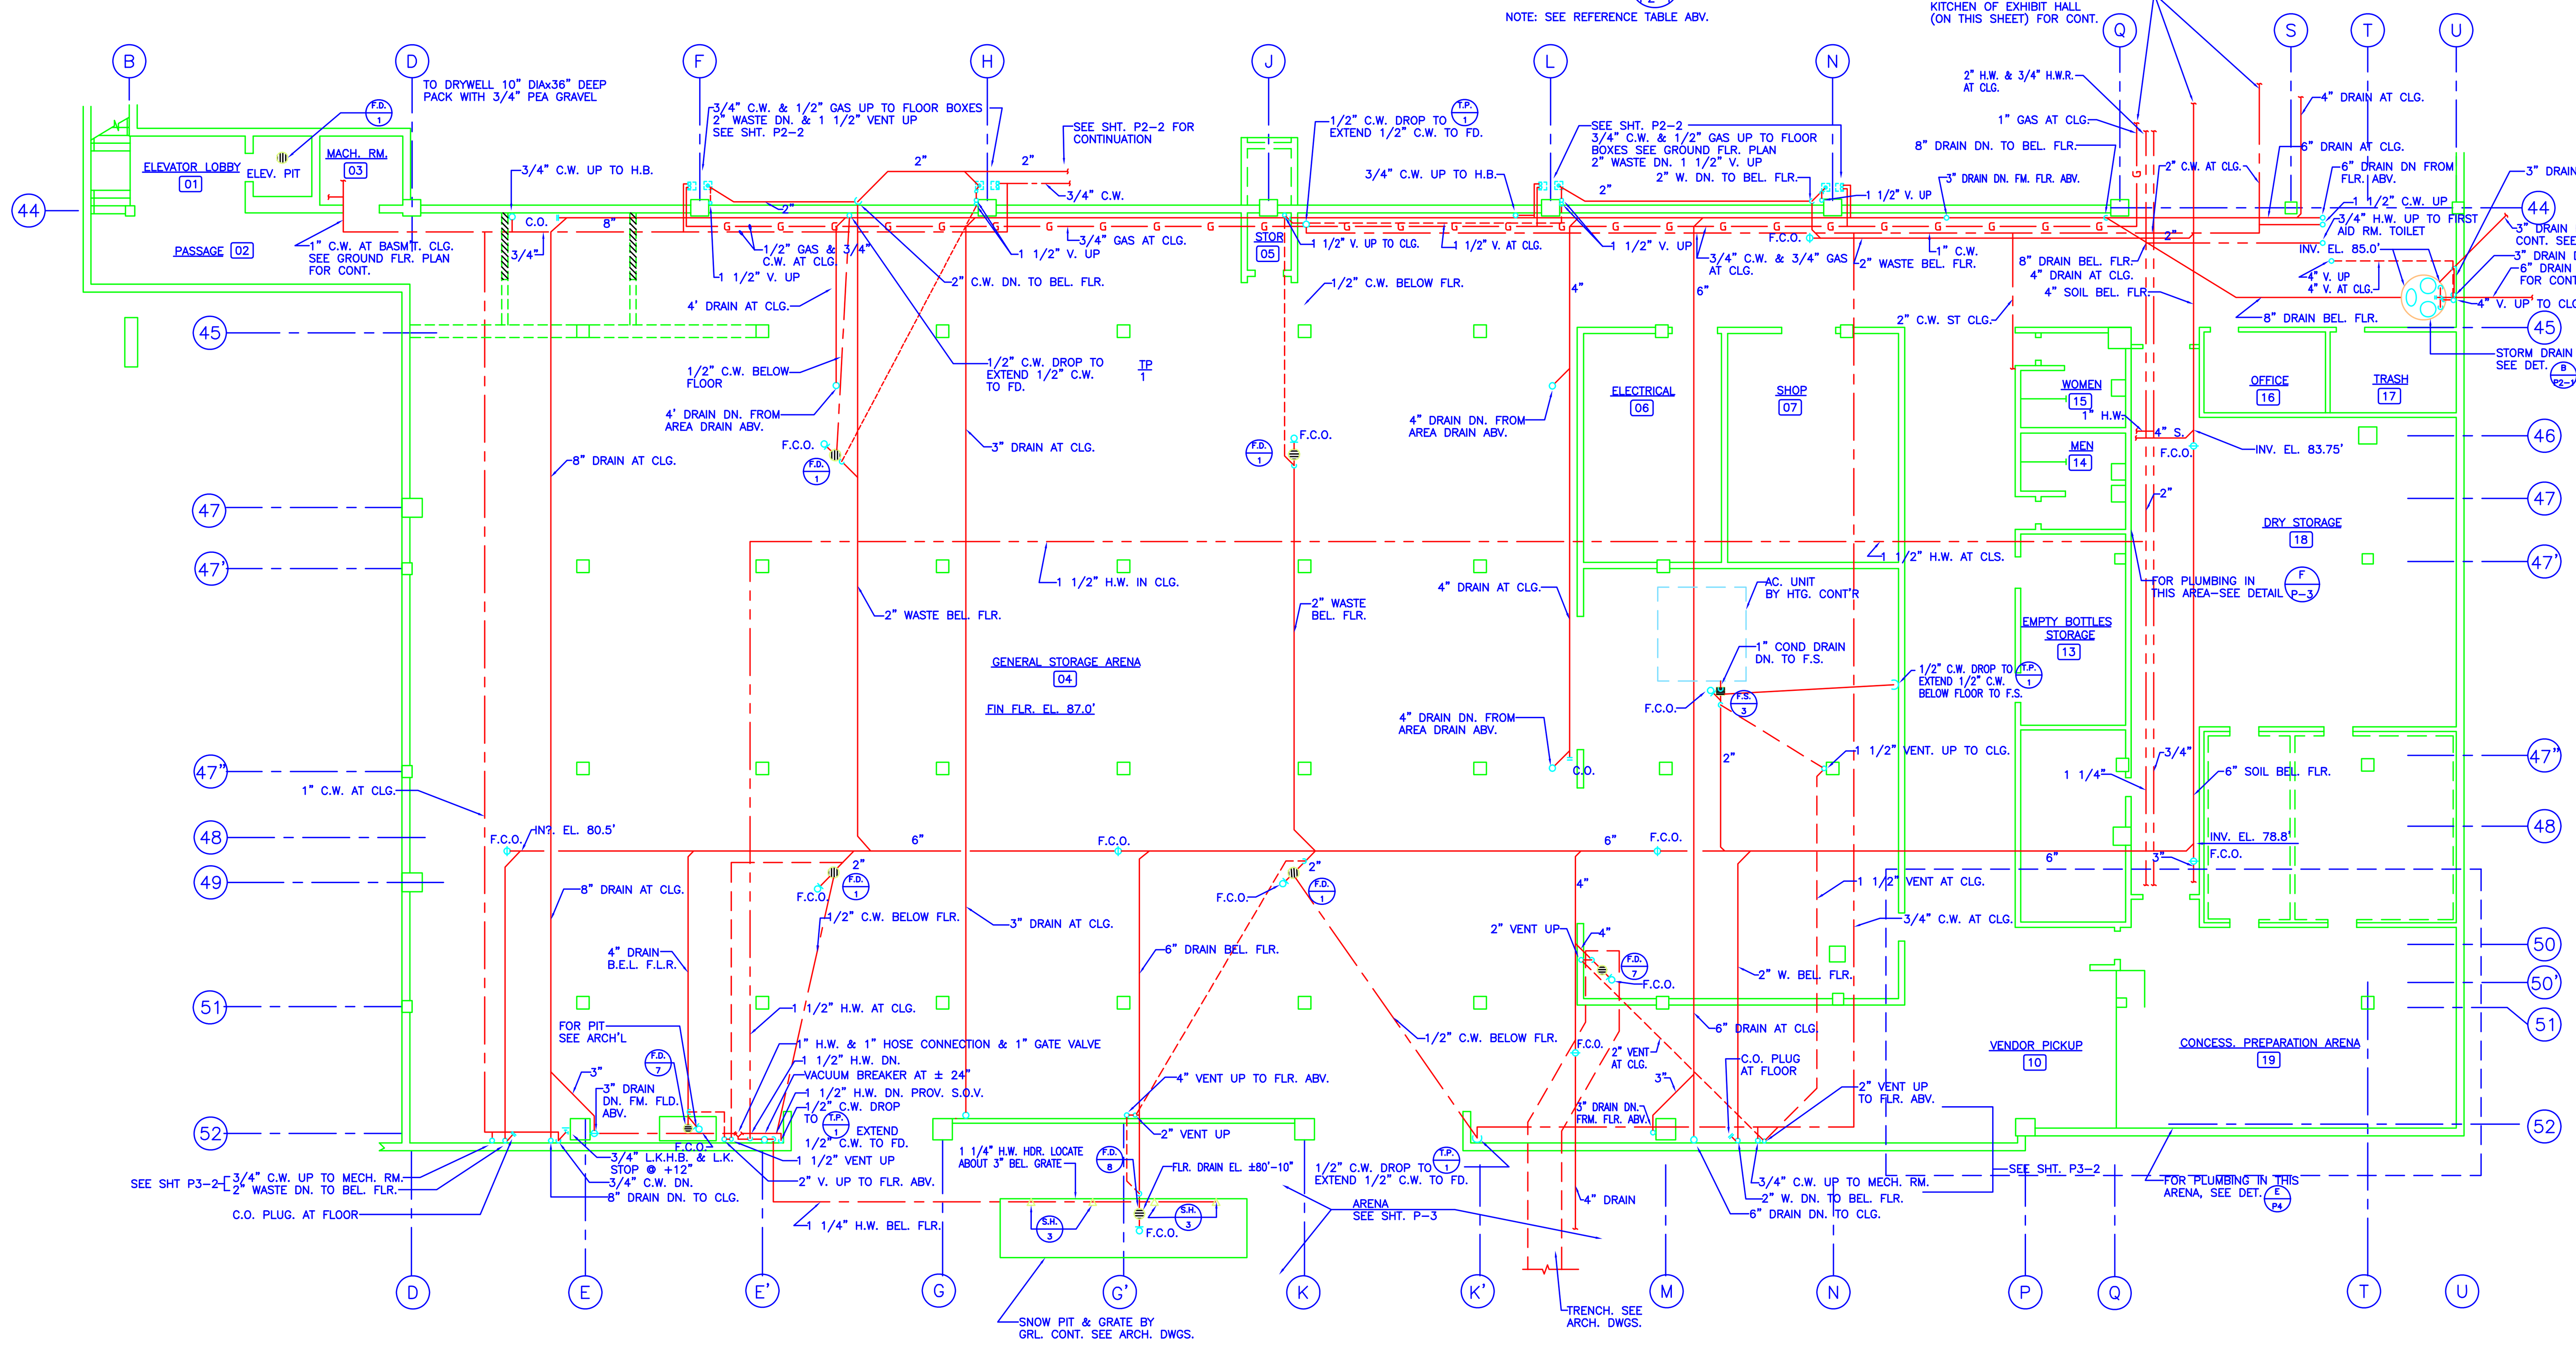

BASEMENT FLOOR PLAN
SCALE: 1/8"=1'-0"

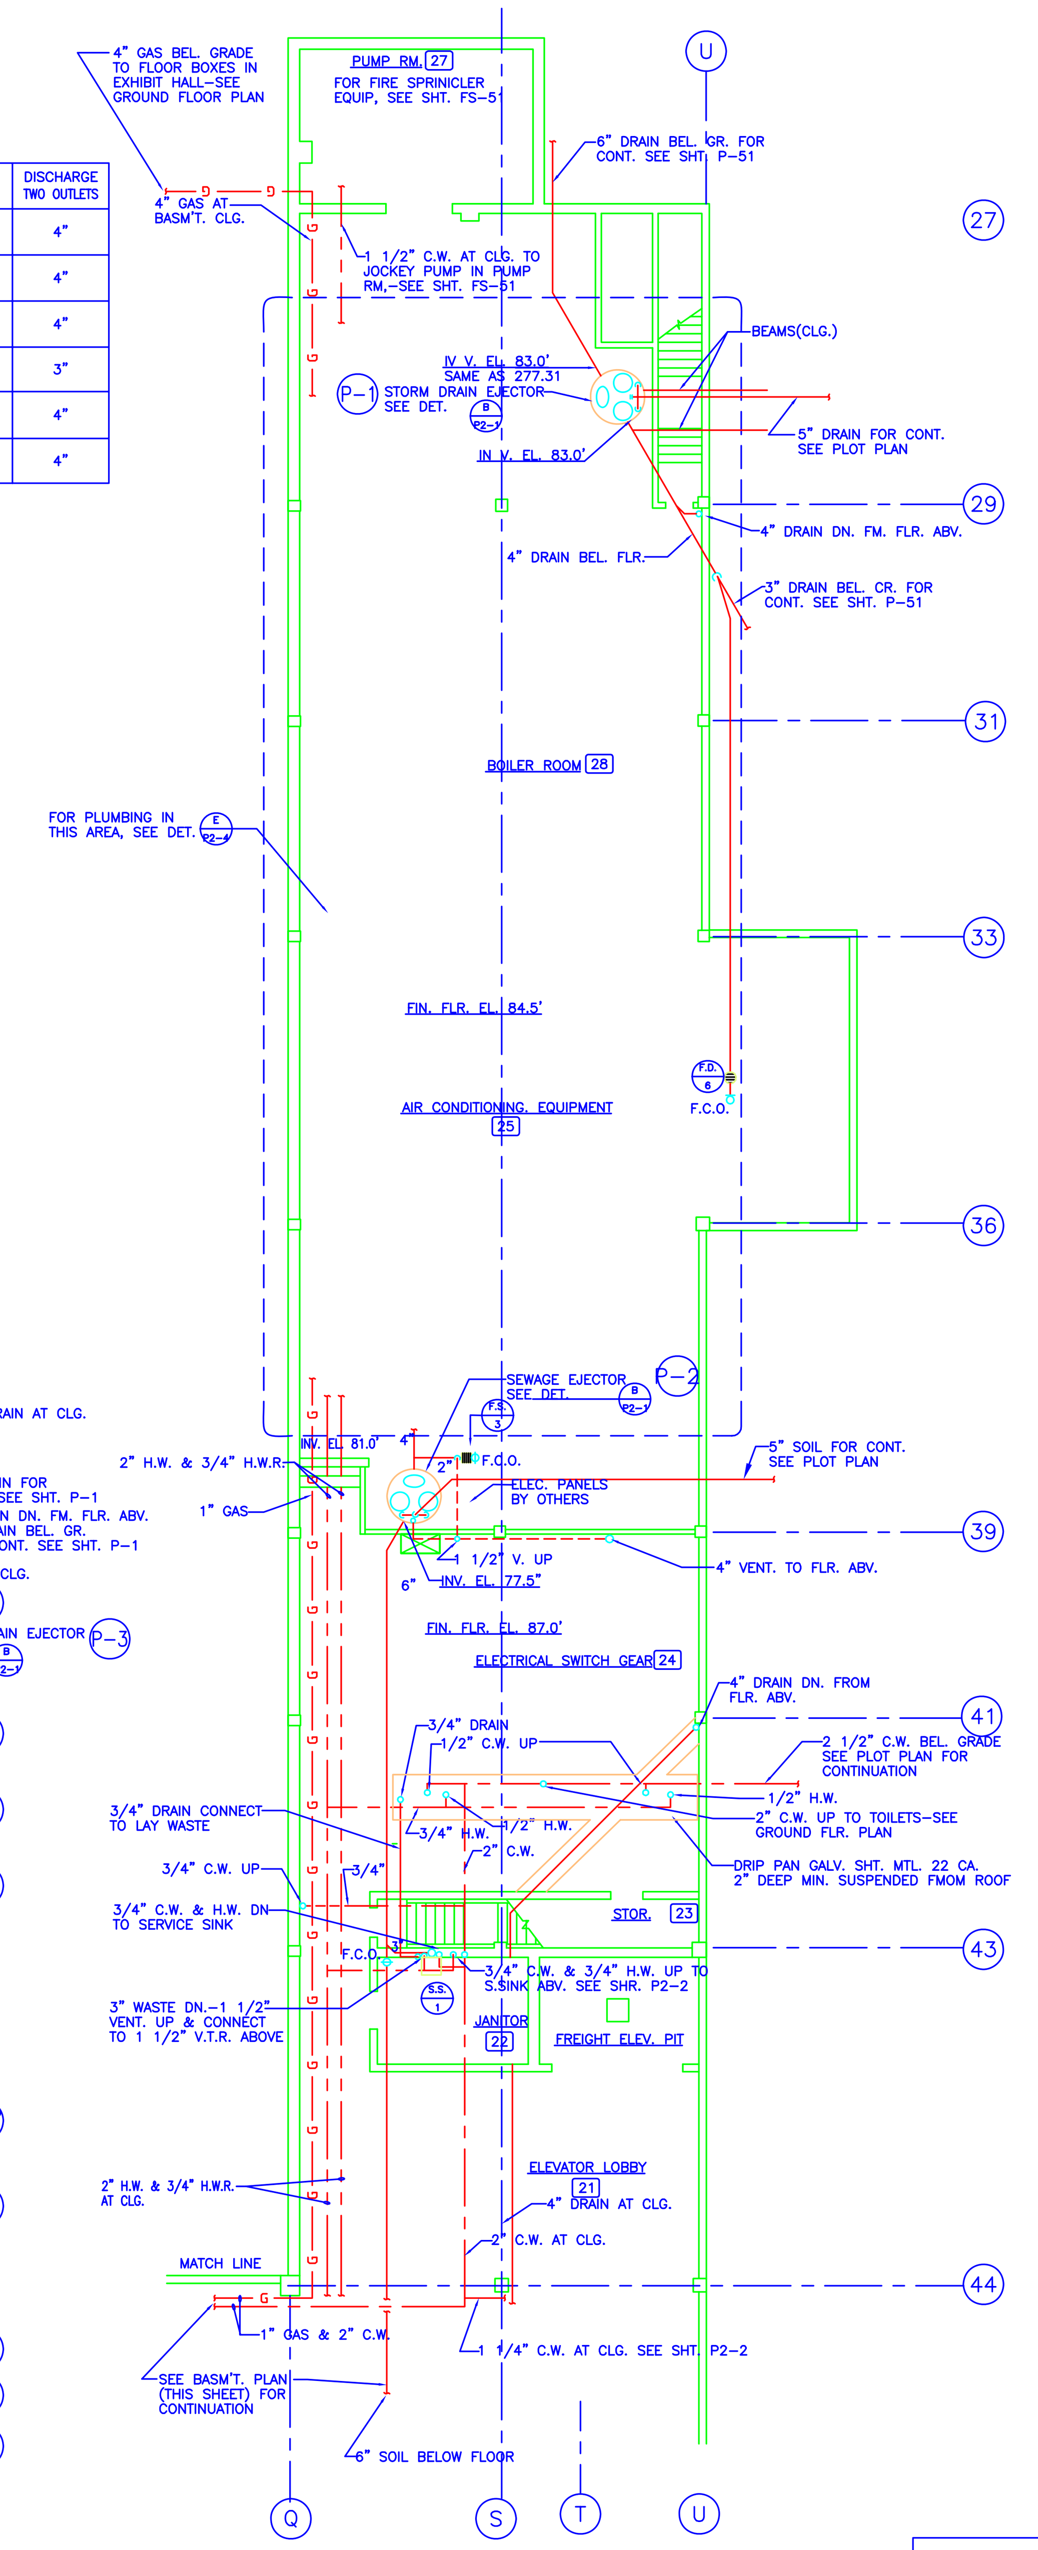

BASEMENT PLAN AT KITCHEN-EXHIBIT HALL
SCALE: 1/8"=1'-0"

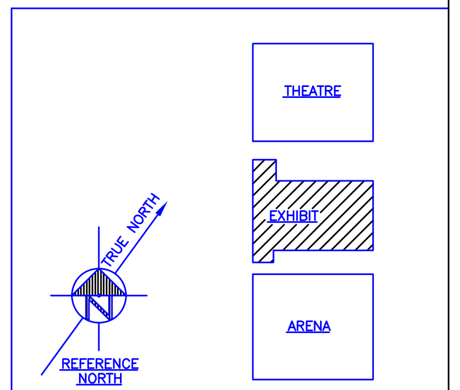

KEY PLAN

GLOBAL ASSOCIATES
www.convert2cad.com