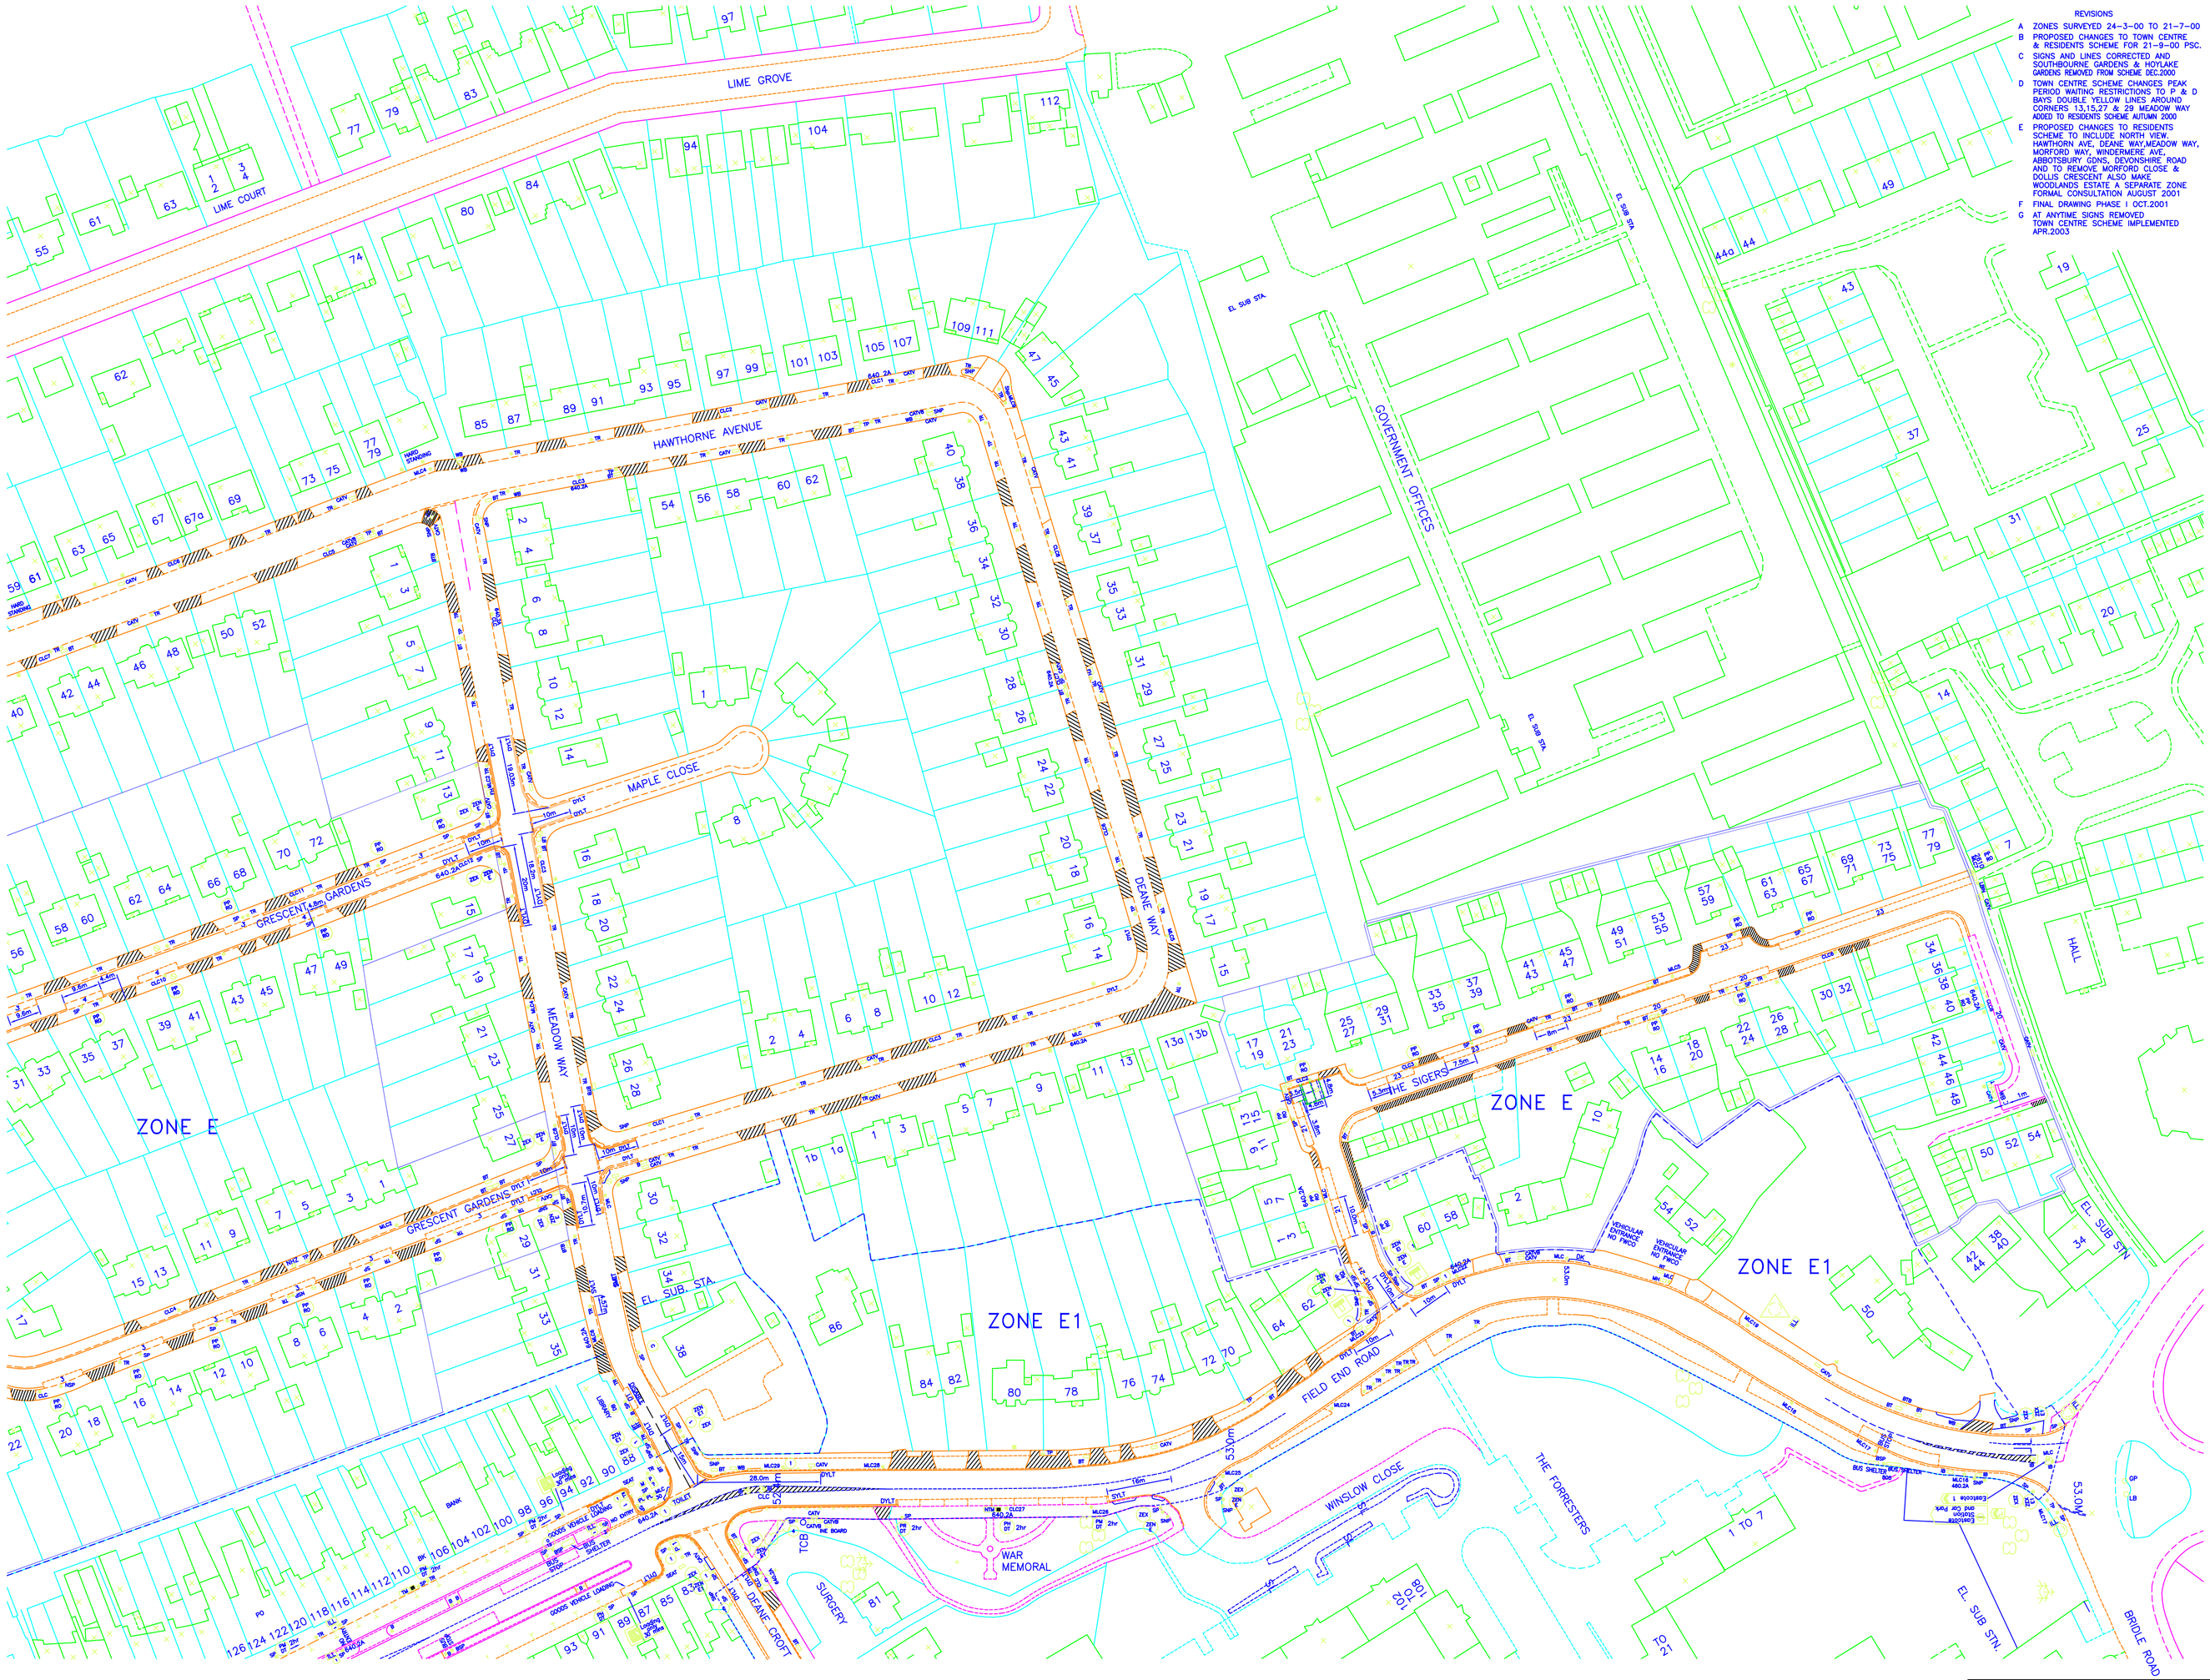

REVISIONS

A ZONES SURVEYED 24-3-00 TO 21-7-00
B PROPOSED CHANGES TO TOWN CENTRE & RESIDENTS SCHEME FOR 21-9-00 PSC.
C SIGNS AND LINES CORRECTED AND SOUTHBOURNE GARDENS & HOYLAKE GARDENS REMOVED FROM SCHEME DEC.2000
D TOWN CENTRE SCHEME CHANGES PEAK PERIOD WAITING RESTRICTIONS TO P & D BAYS DOUBLE YELLOW LINES AROUND CORNERS 13,15,27 & 29 MEADOW WAY ADDED TO RESIDENTS SCHEME AUTUMN 2000
E PROPOSED CHANGES TO RESIDENTS SCHEME TO INCLUDE NORTH VIEW, HAWTHORN AVE, DEANE WAY,MEADOW WAY, MORFORD WAY, WINDERMERE AVE, ABBOTSBURY GDNS, DEVONSHIRE ROAD AND TO REMOVE MORFORD CLOSE & DOLLIS CRESCENT ALSO MAKE WOODLANDS ESTATE A SEPARATE ZONE FORMAL CONSULTATION AUGUST 2001
F FINAL DRAWING PHASE I OCT.2001
G AT ANYTIME SIGNS REMOVED TOWN CENTRE SCHEME IMPLEMENTED APR.2003

KEY NOTES/LEGEND

NSP NEW SIGN POST
NS NEW SIGN
CLC CONCRETE LAMP COLUMN
MLC METAL LAMP COLUMN
SP SIGN POST
SPNS SIGN POST NO SIGN
RP REMOVE POST
T TREE
WRS WAITING RESTRICTION SIGN
LRS LOADING RESTRICTION SIGN 1 TO 50
TS1 TRAFFIC SIGN 51 UPWARDS
DOF DIRECTION OF TRAFFIC FLOW
GR GUARD RAILING
B BOLLARD
BB BELISHA BEACON
IB ILLUMINATED BOLLARD
CR CROSSOVER
DK DROPPED KERB
EPR EXTENT OF PRIVATE ROADS
YL YELLOW LINE
SYL1 SINGLE YELLOW LINE TERMINAL
DYL1 DOUBLE YELLOW LINE TERMINAL
BOYL BURN OFF YELLOW LINE
BOWL BURN OFF WHITE LINE
PB1 PARKING BAY DOUBLE TERMINAL 1.83M WIDE
PB2 PARKING BAY SINGLE TERMINAL 1.83M WIDE
LR LOADING RESTRICTION BLIPS
RL REFERENCE LINE FROM WHICH MEASUREMENTS ARE TAKEN
ZEN ZONE ENTRY SIGN. EASTCOTE TOWN CENTRE E1 MON-SAT 9AM TO 6.30PM
ZEN ZONE ENTRY SIGN. EASTCOTE RESIDENTS ZONE MON-SAT 9AM-5PM
ZEX ZONE EXIT SIGN
DB DISABLED PARKING BAY SIGN
640-2A NIGHT-TIME LORRY AND COACH PARKING BAY MIDNIGHT-5AM & 5.30PM-MIDNIGHT
RL PARKING PLACE SIGN RESIDENTS ONLY
XX REMOVE TEMPLATE OR OTHER SIGN AS INDICATED
BP BUSINESS PARKING
PH PAY HERE DISPLAY TICKET
PM PAY AT METER DISPLAY TICKET
IL ILLUMINATION FOR A SIGN
TM TICKET MACHINE
LB LETTER BOX
LB BIN LITTER BIN
PM PARKING METER
TP TELEGRAPH POLE
TL TRAFFIC LIGHTS
SV SEWER VENT
APC AUTOMATIC PUBLIC COMMENCENCE
TCB TELEPHONE BOX
MH MANHOLE
FH FIRE HYDRANT
PL PLANTER
PE PEDESTRIAN ENTRANCE
GULLY
WB WATER BOARD
CP TELECOM
CATV CABLE TV COVER
CATV CABLE TV (UPSTANDING)
TCS TRAFFIC SIGNAL BOX (UPSTANDING)
BT TELECOMMS COVER
BTB TELECOMMS BOX (UPSTANDING)
SP STREET NAMEPLATE
BSP BUS STOP POST
ZONE E BOUNDARY
ZONE E1 BOUNDARY

DISTANCE BETWEEN THE CENTS OF A CROSSOVER OR DROPPED KERB & THE TERMINALS OF A PARKING BAY MEA. 6.10m UNLESS OTHERWISE STATED

GLOBAL ASSOCIATES
www.convert2cad.com