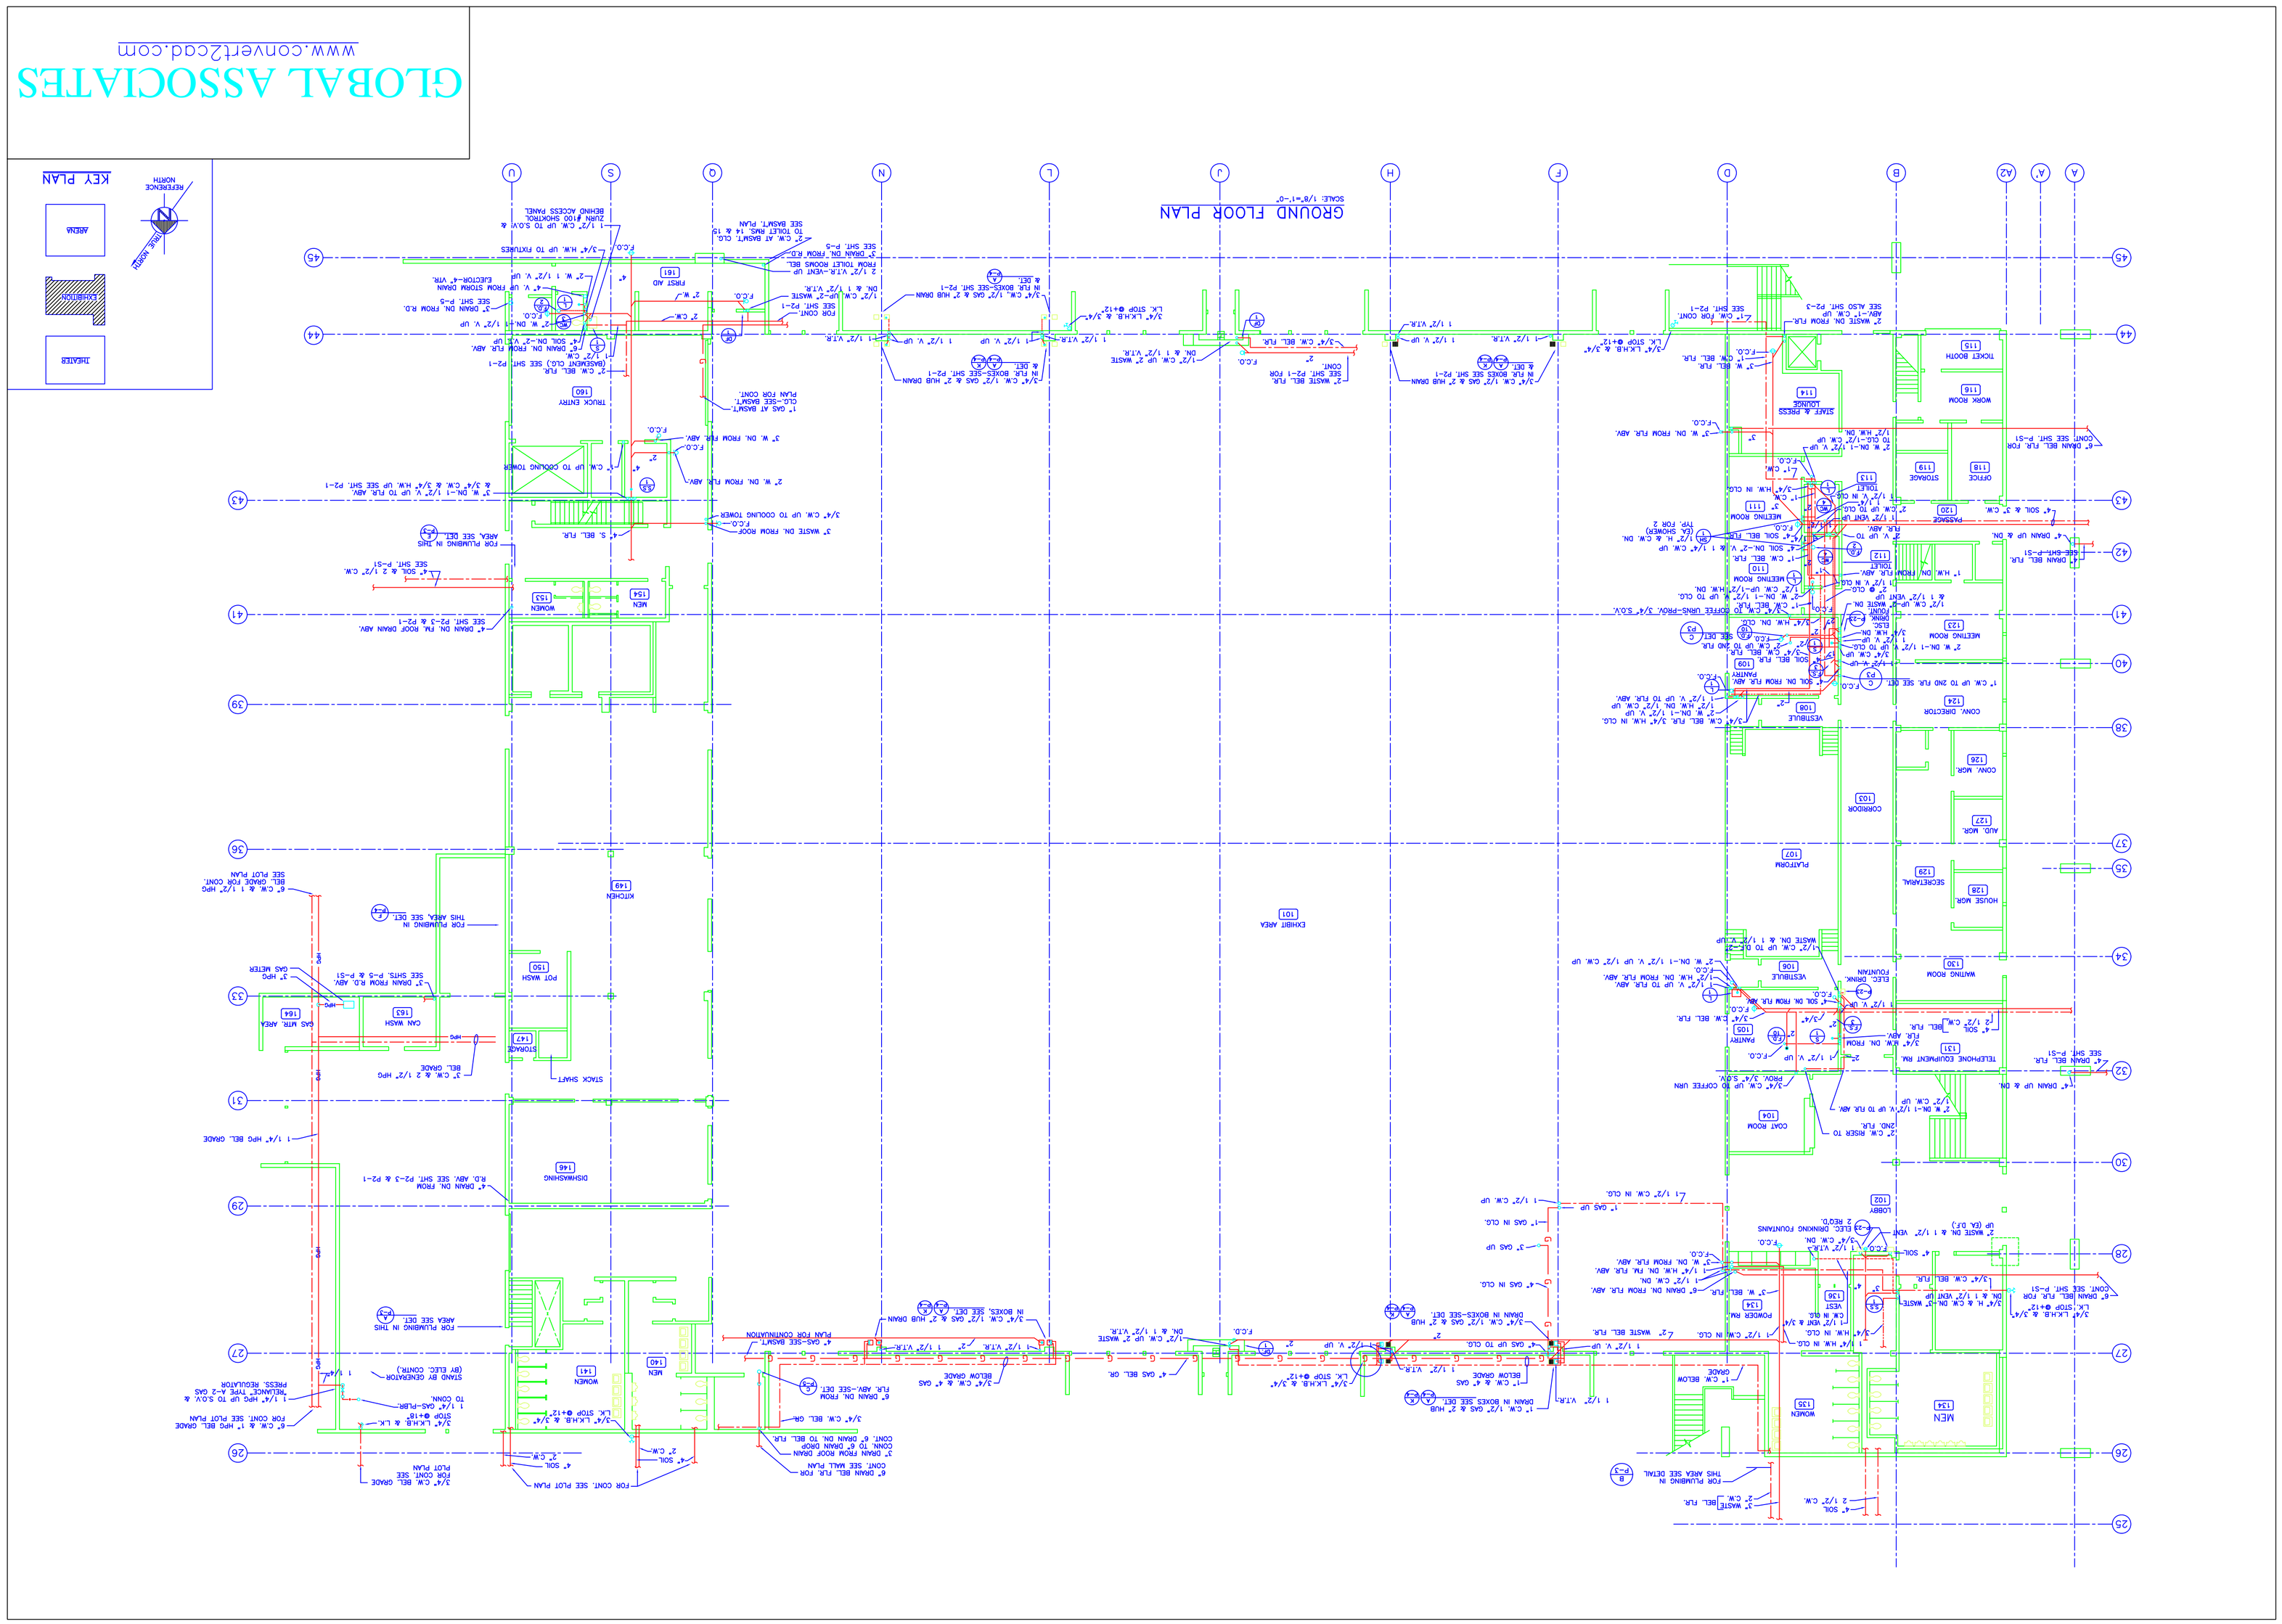
GROUND FLOOR PLAN
SCALE: 1/8"=1'-0"
KEY PLAN
DEMOLISH
NEW CONSTRUCTION
AREA
REFERENCE NORTH
GLOBAL ASSOCIATES
www.convert2cad.com